
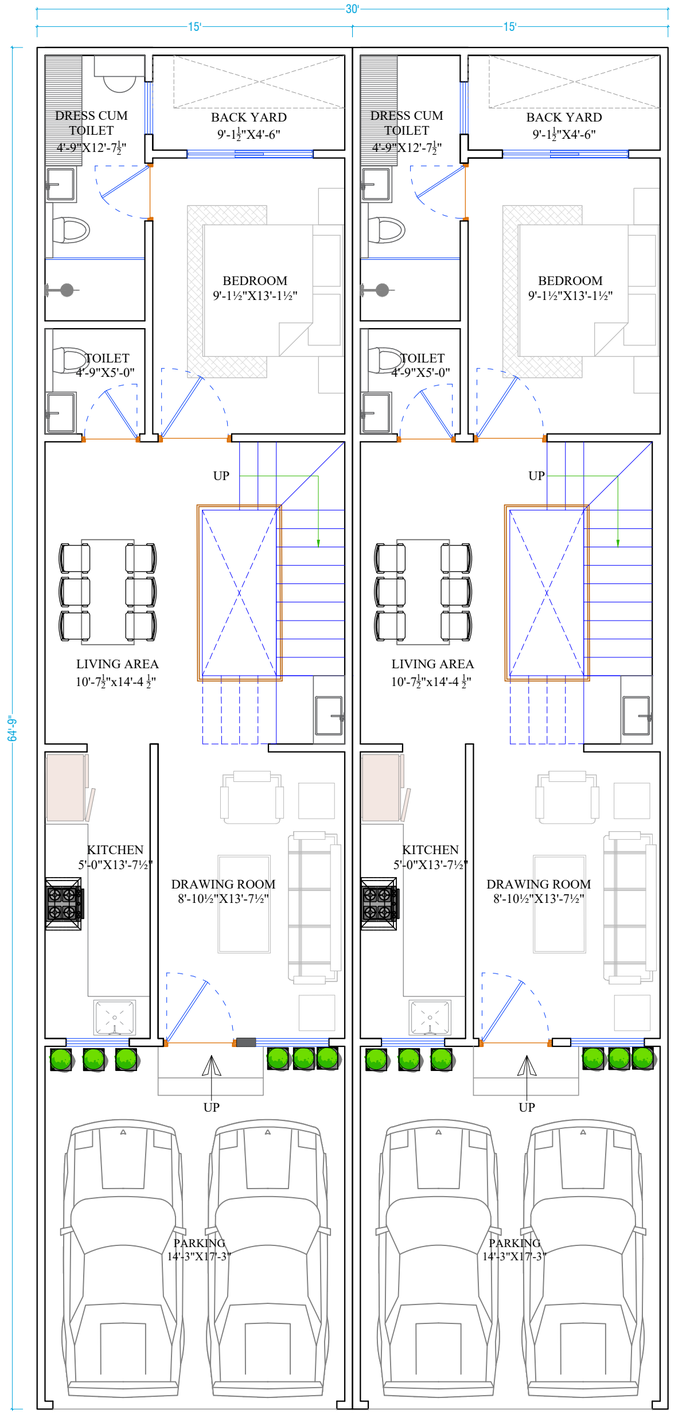


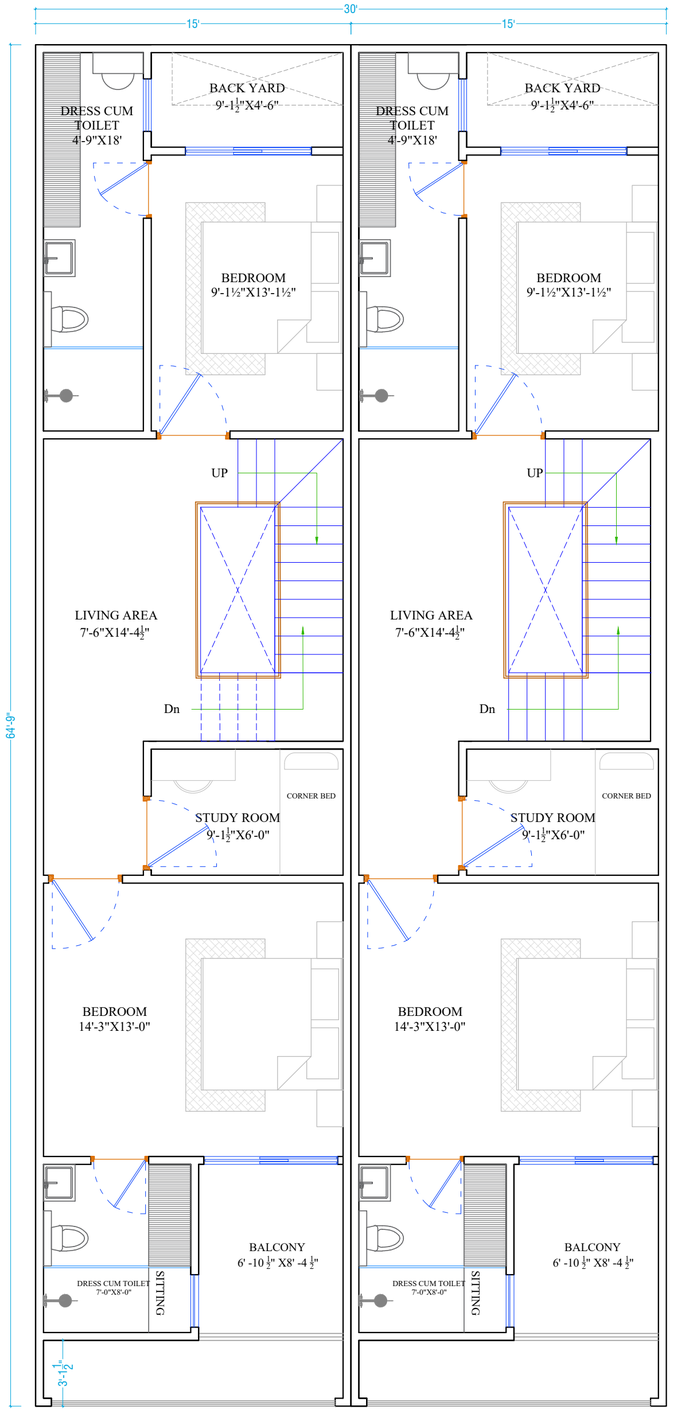

GENERAL NOTES

DESCRIPTION

DO NOT SCALE THIS DRAWING.
ANY DISCREPANCY IN THIS DRAWING BE BROUGHT TO THE IMMEDIATE NOTICE OF THE ARCHITECTS.
THIS DRAWING IS A COPYRIGHT AND MUST NOT BE USED/ DISCLOSED OR REPRODUCED IN ANY FORM WITHOUT EXPRESS PERMISSION OF SANTOSH ARCHITECTS.

NORTH:

CLIENT: **LEGACY HOMES**

DESCRIPTION:

PROPOSAL PLAN (15' x 64'-9")

DEALT BY: AR.B.S.RATHORE

01

NORTH:

DATE: **14-02-2026**

ARCHITECT:-
SANTOSH ARCHITECTS
54,JEEVAN VIHAR NEAR KARNI VIHAR POLICE STATION ,
AJMER ROAD, JAIPUR-302018
+91 8824080513
santoshararchitects.jpr@gmail.com